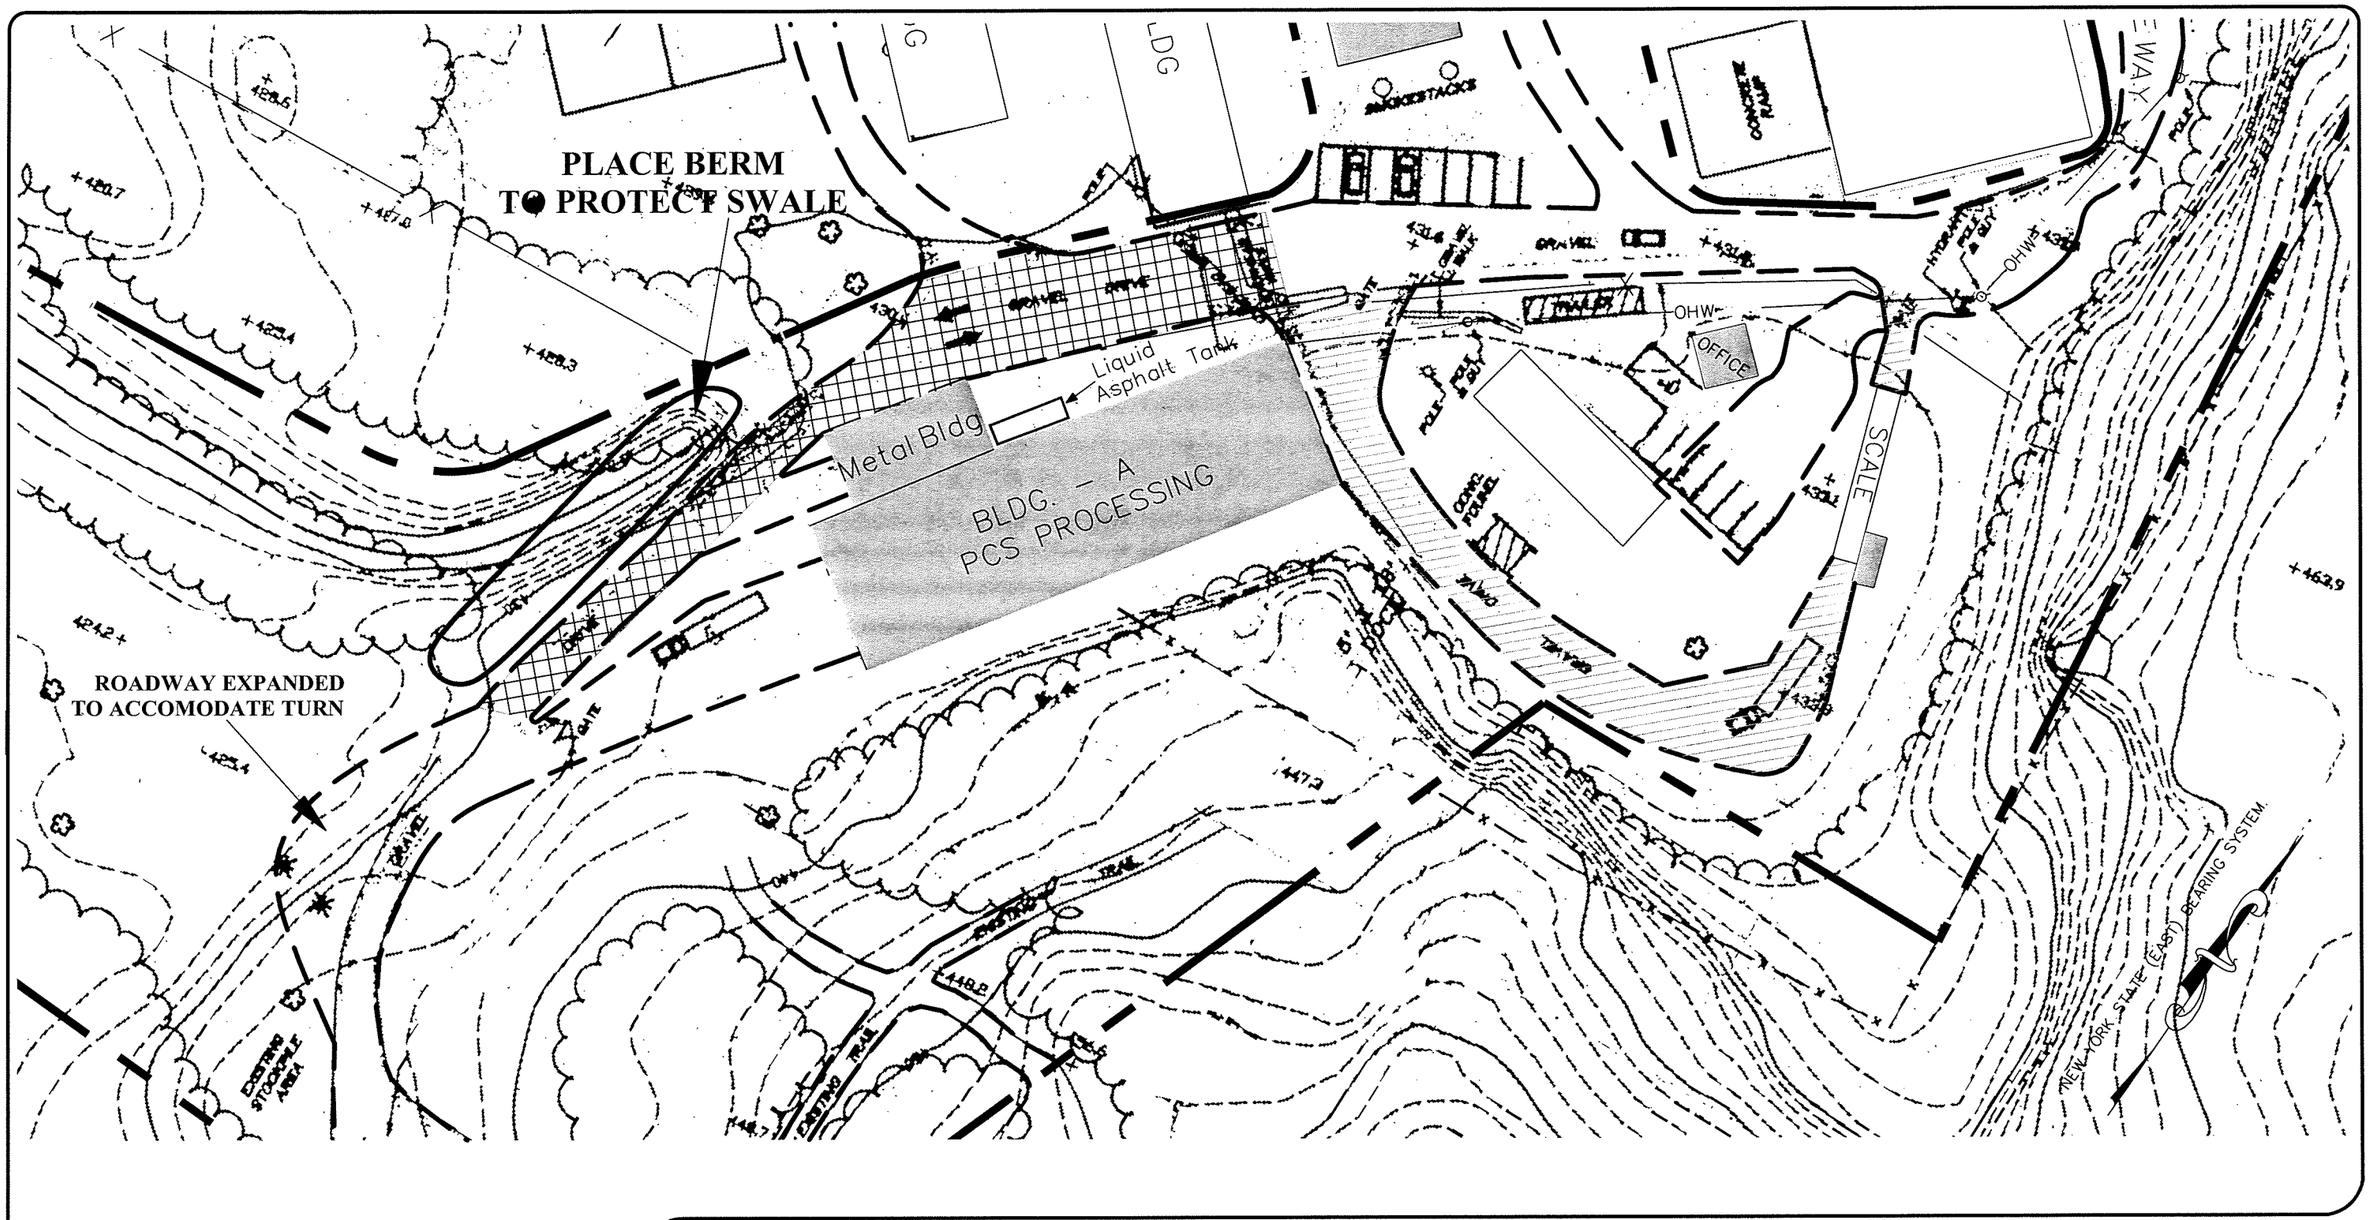


APPROXIMATE LIMITS OF ACTIVITY
CHAIN LINK FENCE
BUILDINGS LEASED BY RASCO MATERIALS, LLC.
AREA WHERE ELEVATION OF ROAD TO BE RAISED

UNAUTHORIZED ALTERATION OR ADDITION TO THIS DRAWING IS A VIOLATION OF SECTION 7209, SUBDIVISION 2 OF THE NEW YORK STATE EDUCATION LAW.

| NO. | DATE | REVISIONS | DRN | APPR |
|---|---|---|---|---|
| | | | | |

| PROJECT | |
|---|---|
| PROJ. ENGR.: | FRP |
| DESIGNED BY: | |
| DRAWN BY: | REW |
| CHECKED BY: | |
| APPROVED BY: | |
| CONTOUR INTERVAL: | |
| DATUM: | |

# DETAIL SHEET

SITUATE
N.Y.S.RT. 22
TOWN OF DOVER
DUTCHESS COUNTY, NEW YORK

SPECTRA ENGINEERING, ARCHITECTURE AND SURVEYING P.C.
19 British American Boulevard
Latham, NY 12110
TEL (518) 782-0882 FAX (518) 782-0973

| DATE: 01/28/10 | SCALE: 1"=60' | PROJ NO. 05248 | FIGURE -- |
|---|---|---|---|