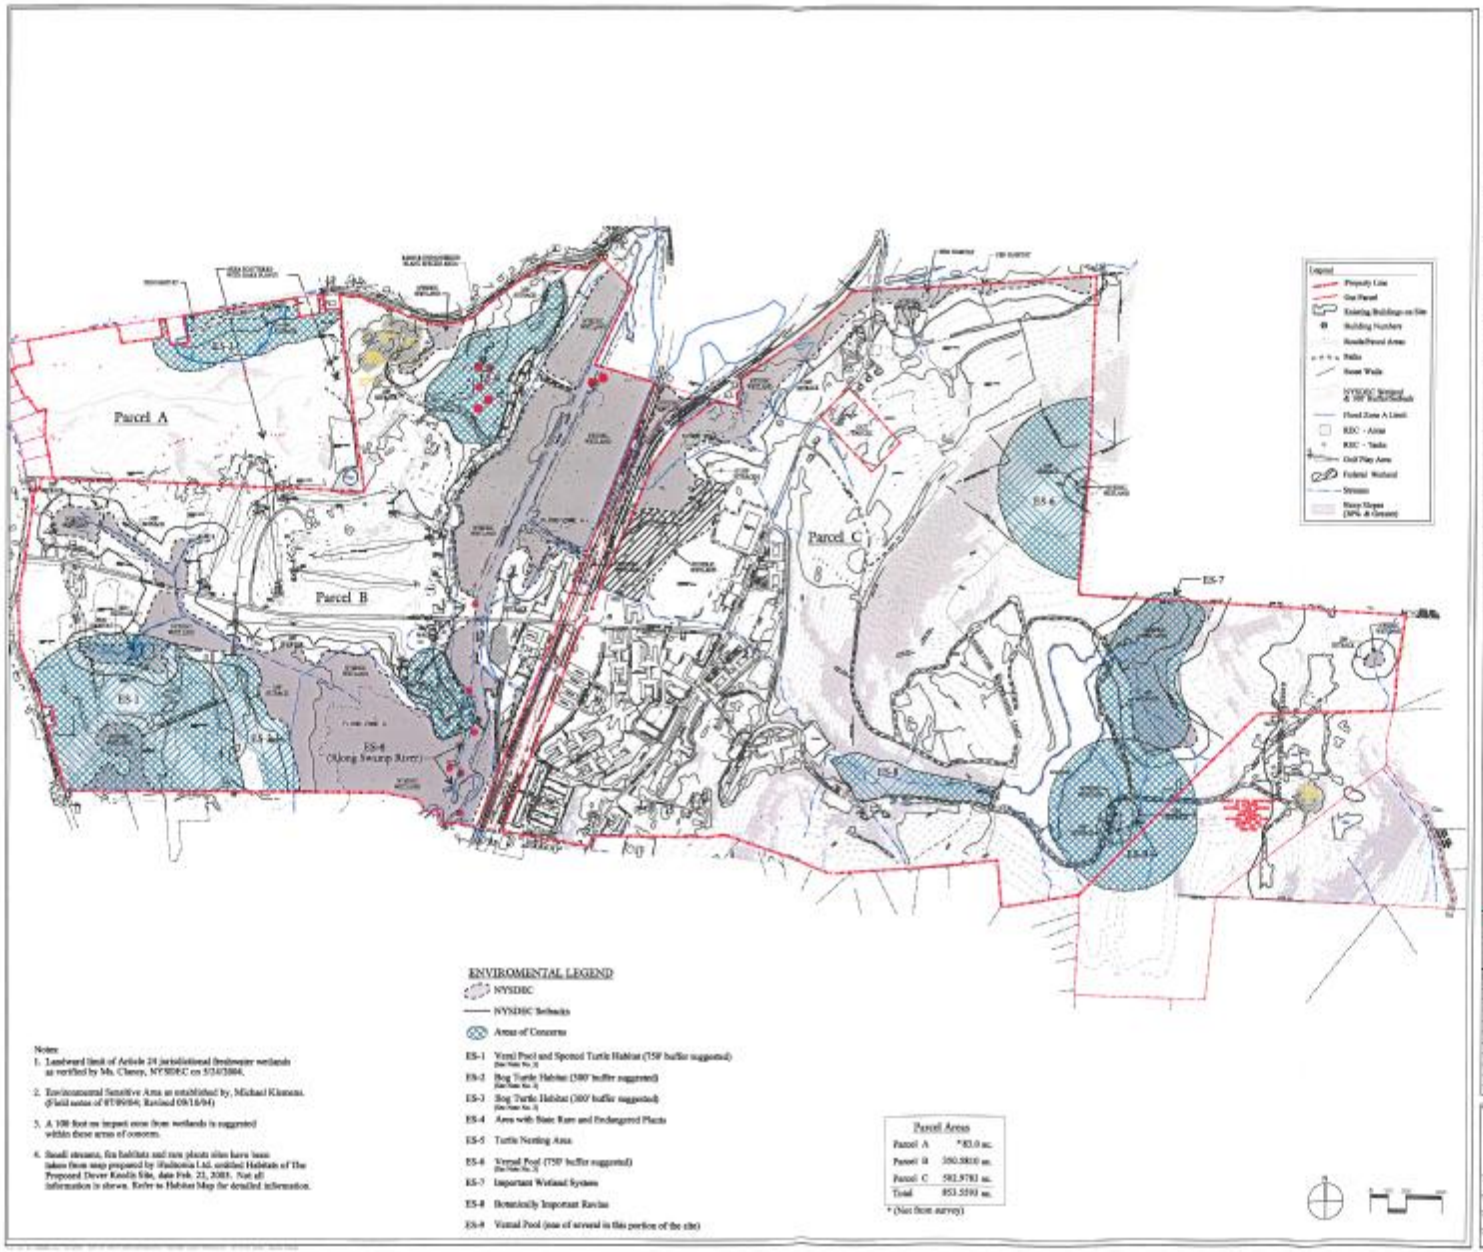

ENVIROMENTAL LEGEND

- NYSDEC
- NYSDEC Setbacks
- Areas of Concerns

ES-1 Vernal Pool and Spotted Turtle Habitat (75F buffer suggested)
(See Note No. 2)

ES-2 Bog Turtle Habitat (100' buffer suggested)
(See Note No. 2)

ES-3 Bog Turtle Habitat (100' buffer suggested)
(See Note No. 2)

ES-4 Area with State Rare and Endangered Plants

ES-5 Turtle Nesting Area

ES-6 Vernal Pool (75F buffer suggested)
(See Note No. 2)

ES-7 Important Wetland System

ES-8 Botanically Important Ravine

ES-9 Vernal Pool (one of several in this portion of the site)

Notes:

1. Landward limit of Article 24 jurisdictional freshwater wetlands as verified by Mr. Cheney, NYSDEC on 5/24/2004.
2. Environmental Sensitive Area as established by, Michael Klemens. (Field notes of 07/09/04; Revised 09/16/04)
3. A 100 foot no impact zone from wetlands is suggested within these areas of concern.
4. Small streams, fox habitats and rare plants sites have been taken from map prepared by Wallonoca Ltd. entitled Habitats of The Proposed Dover Knolls Site, date Feb. 21, 2003. Not all information is shown. Refer to Habitat Map for detailed information.

Parcel Areas	
Parcel A	*83.0 ac.
Parcel B	350.5810 ac.
Parcel C	581.9781 ac.
Total	853.5591 ac.

* (Net from survey)

THE KNOLLS AT DOVER
Dover, New York

Requesta Corporate
820 Carlisle Avenue
Central Islip, New York 11722

Pentire Partners, Inc.
820 Fifth Avenue
New York, NY 10020

ARCHITECT:
SULLIVAN ARCHITECTURE, PC
31 Mamaroneck Avenue
White Plains, NY 10601
(914) 761-6006

PLANNER:
SMEARER & SCHIFF
445 Hamilton Avenue
White Plains, NY 10601
(914) 761-3362

CIVIL ENGINEER:
JOVNET TONG SCHWALBE, LLP
One North Broadway
White Plains, New York 10601
(914) 428-0001

ATTORNEY:
akin GULLOGHR GOLDBERGER & STAUDT, LLP
1133 Westchester Avenue, Suite 340
White Plains, NY 10604
(914) 848-6400

GOLF COURSE DESIGNER:
WILLIAM BUDDY JOHNSON
2008 Grassmere Avenue
Southold, NY 11971
(631) 765-2794

WETLAND CONSULTANT:
LAND USE ECOLOGICAL SERVICES
PO Box 3060
Riverhead, New York 11901

ECOLOGICAL CONSULTANT:
WILDLIFE CONSERVATION SOCIETY
60 Fordham Street, 3rd Floor
Bronx, New York 10460
(914) 932-9175

WUDANOWA LTD
PO Box 3000
Amenia, New York 12504

DENNY • TONG • SCHWALBE

ENVIRONMENTAL ASSESSMENT MAP

SCALE: 1"=300'
DATE: 03/30/04

EA-1